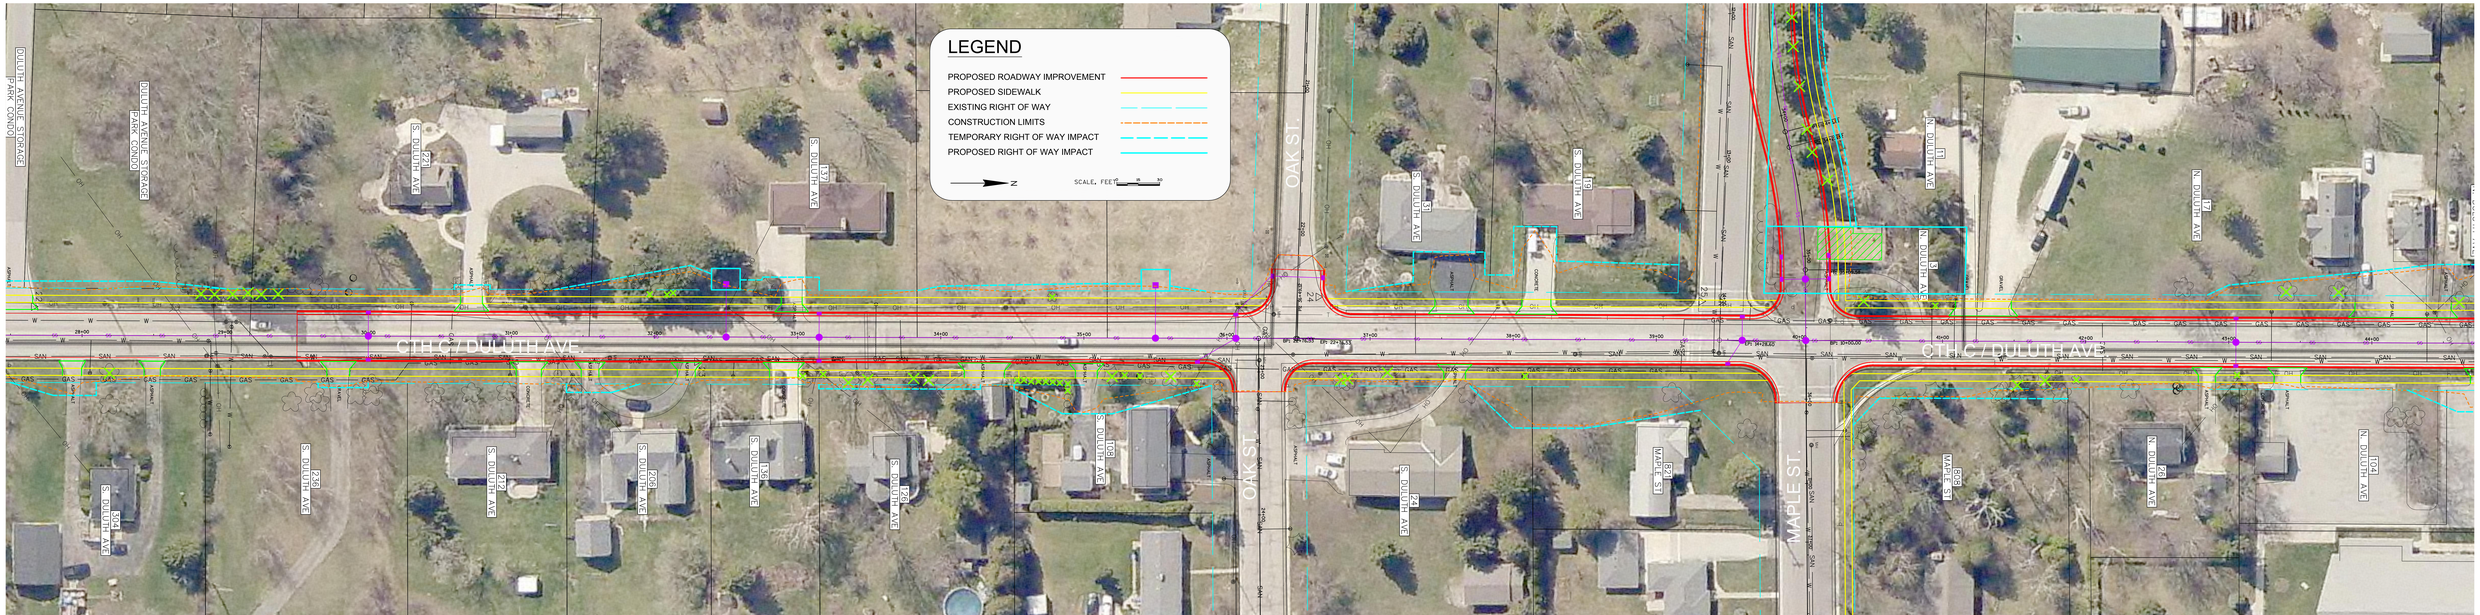
LEGEND
PROPOSED ROADWAY IMPROVEMENT
PROPOSED SIDEWALK
EXISTING RIGHT OF WAY
CONSTRUCTION LIMITS
TEMPORARY RIGHT OF WAY IMPACT
PROPOSED RIGHT OF WAY IMPACT
N
SCALE, FEET
CTH C/DULUTH AVE
OAK ST
MAPLE ST
DULUTH AVENUE STORAGE
DULUTH AVENUE STORAGE PARK CONDO
S DULUTH AVE
N DULUTH AVE
MAPLE ST