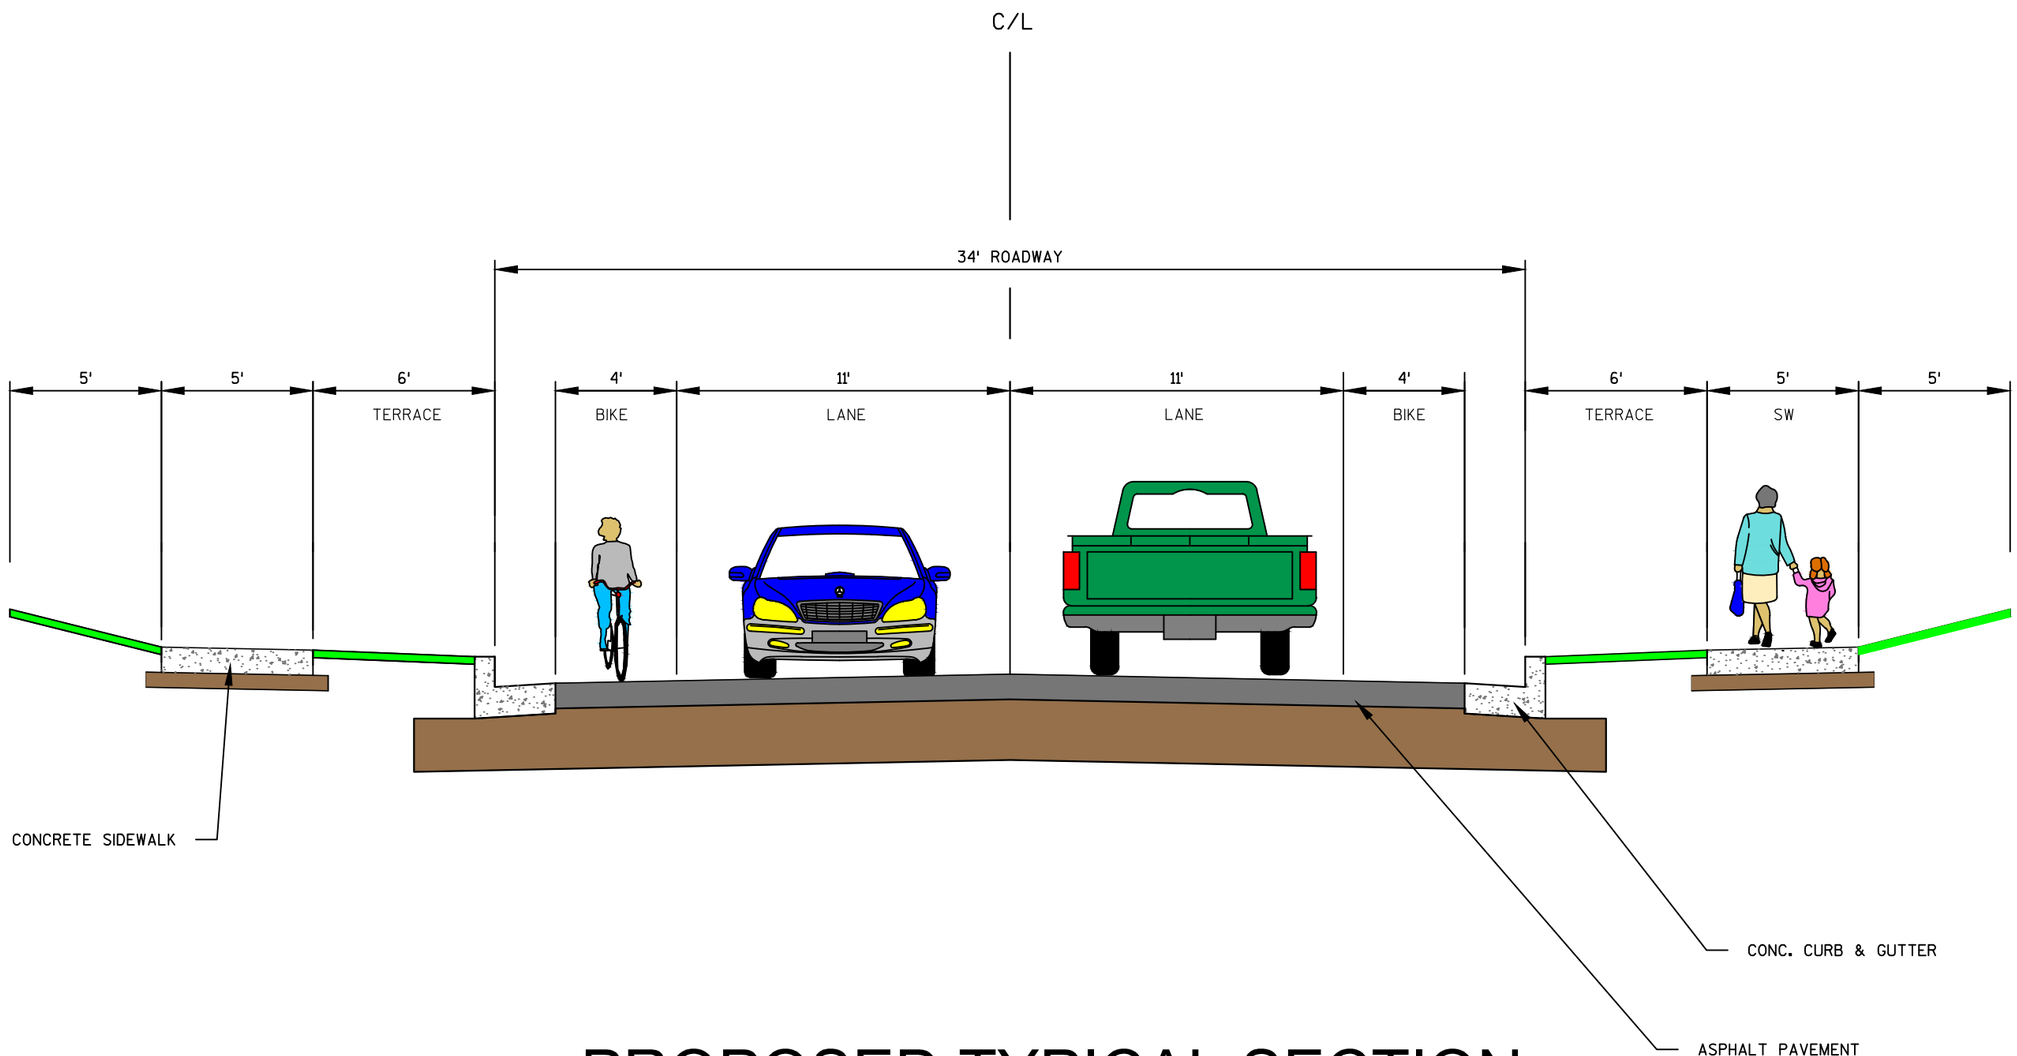


# PROPOSED TYPICAL SECTION

COUNTY HIGHWAY C, DOOR COUNTY

DONOHUE