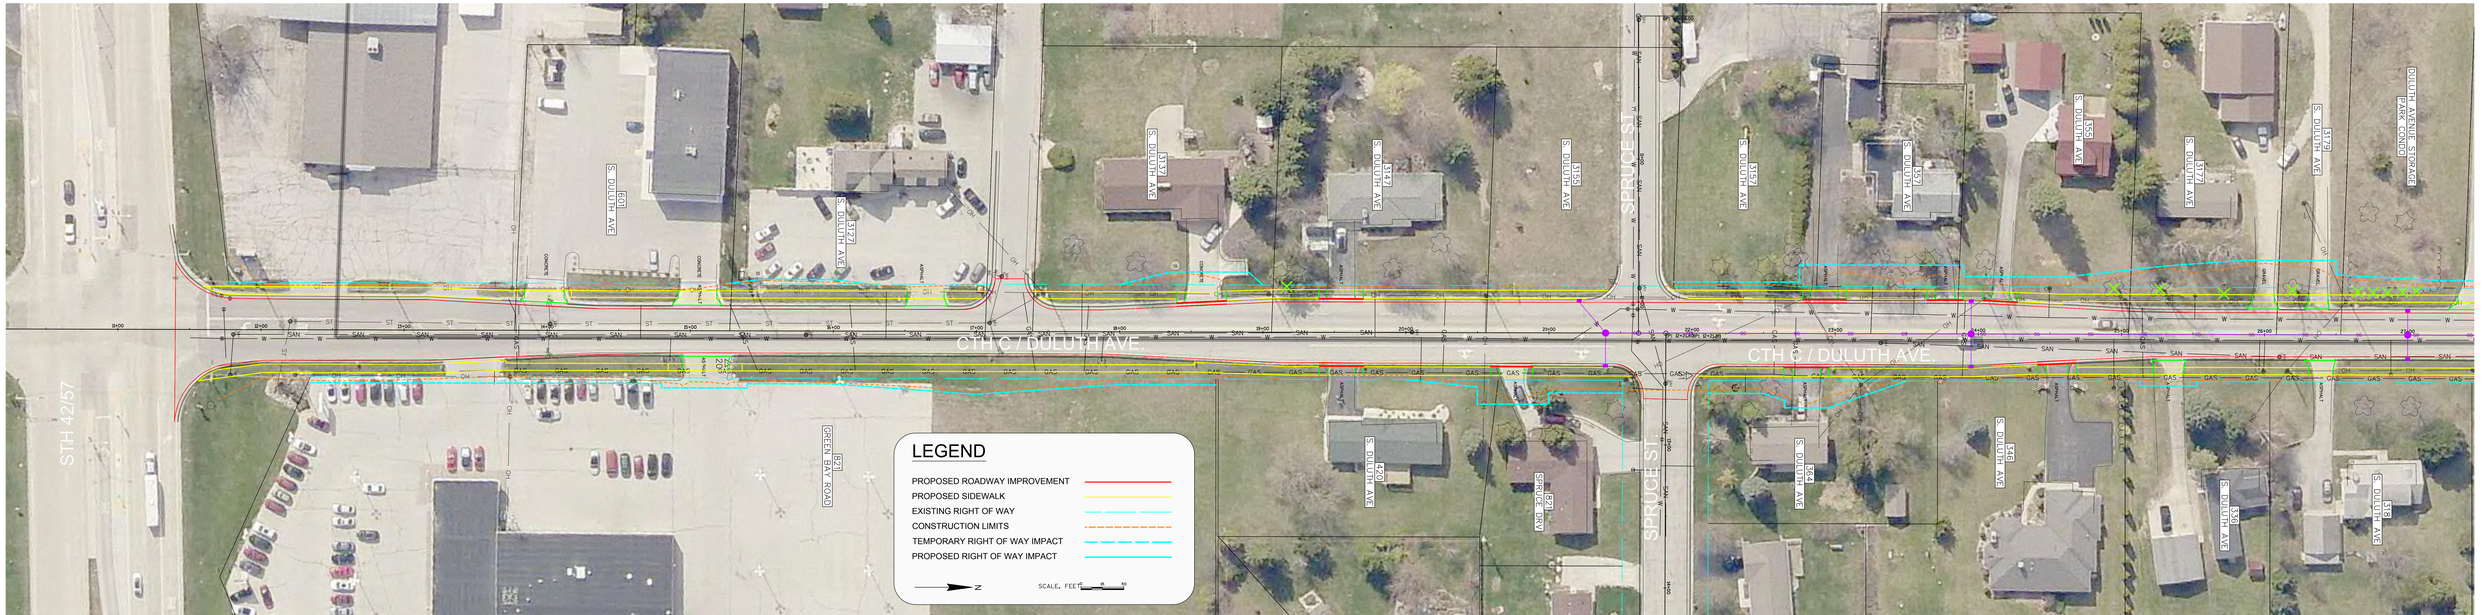

STH 42/57
CTH C / DULUTH AVE.
CTH C / DULUTH AVE.
SPRUCE ST.
SPRUCE ST.
S. DULUTH AVE
601
3127
3137
3147
3155
3157
3157
3155
3177
3179
DULUTH AVENUE STORAGE PARK CONDO
821
GREEN BAY ROAD
420
821
SPRUCE DRV
364
346
336
318
LEGEND
PROPOSED ROADWAY IMPROVEMENT
PROPOSED SIDEWALK
EXISTING RIGHT OF WAY
CONSTRUCTION LIMITS
TEMPORARY RIGHT OF WAY IMPACT
PROPOSED RIGHT OF WAY IMPACT
N
SCALE, FEET